

Date: Monday, 4/24/2006 10:26:35 AM
 User: Kim Johnston

Process Sheet

Customer	: CU-DAR001 Dart Helicopters Services	Drawing Name	: SHROUD ASSEMBLY
Job Number	: 26780		
Estimate Number	: 12226		
P.O. Number	: N/A	Part Number	: D3467041
This Issue	: 4/24/2006 S.O. No. : N/A	Drawing Number	: D3467 REV A
Prsht Rev.	: NC	Project Number	: N/A
First Issue	: N/A Type : SMALL /MED FAB	Drawing Revision	: A
Previous Run	: 26601	Material	: N/A
Written By	: SEE COMMENT BELOW	Due Date	: 4/28/2006
Checked & Approved By	: 06.04.24	Qty:	2 Um: Each
Comment	: Est Rev: A New Issue 06-02-03 JLM		

Additional Product

Job Number:



Seq. #:	Machine Or Operation:	Description :
---------	-----------------------	---------------

1.0	D3467043	FWD PLATE ASSEMBLY
-----	----------	--------------------



Comment: Qty.: 1.0000 Each(s)/Unit Total : 4.0000 Each(s)

Pick:

Qty	Part Number	Description	Batch
1	D3467-043	Fwd Plate Ass	B26947

2

2.0	D3467045	BAFFLE & DEFLECTOR ASSEMBLY
-----	----------	-----------------------------



Comment: Qty.: 1.0000 Each(s)/Unit Total : 4.0000 Each(s)

Pick:

Qty	Part Number	Description	Batch
1	D3467-045	BAFFLE & DEFLECTOR ASSEMBLY	B 26948

2

3.0	D3467047	COVER PLATE ASSEMBLY, LH
-----	----------	--------------------------



Comment: Qty.: 1.0000 Each(s)/Unit Total : 4.0000 Each(s)

Pick:

Qty	Part Number	Description	Batch
1	D3467-047	cover lh	B 26949

2

W/O:		WORK ORDER CHANGES					
DATE	STEP	PROCEDURE CHANGE	By	Date	Qty	Approval Chief Eng / Prod Mgr	Approval QC Inspector

Part No: _____ PAR #: _____ Fault Category: _____ NCR: Yes No DQA: _____ Date: _____

QA: N/C Closed: _____ Date: _____

NCR:		WORK ORDER NON-CONFORMANCE (NCR)						
DATE	STEP	Description of NC Section A	Corrective Action Section B			Verification Section C	Approval Chief Eng	Approval QC Inspector
			Initial Chief Eng	Action Description Chief Eng	Sign & Date			

NOTE: Date & initial all entries

Date: Monday, 4/24/2006 10:26:35 AM
User: Kim Johnston

Process Sheet

Customer: CU-DAR001 Dart Helicopters Services

Drawing Name: SHROUD ASSEMBLY

Job Number: 26780

Part Number: D3467041

Job Number:



Seq. #: Machine Or Operation: Description :

4.0 D3467048 COVER PLATE ASSEMBLY, RH



Comment: Qty.: 1.0000 Each(s)/Unit Total: 4.0000 Each(s)

Pick:

Qty	Part Number	Description	Batch
1	D3467-048	cover rh	B 26950

2

5.0 NAS679A3 NUT SELF LOCK



Comment: Qty.: 8.0000 Each(s)/Unit Total: 32.0000 Each(s)

Pick:

Qty	Part Number	Description	Batch
8	NAS679A3	Nut	M 100651

2

6.0 AN96010 Washer



Comment: Qty.: 18.0000 Each(s)/Unit Total: 72.0000 Each(s)

Pick:

Qty	Part Number	Description	Batch
18	AN960-10	Washer	M 5519

2

7.0 AN33A Bolt



Comment: Qty.: 18.0000 Each(s)/Unit Total: 72.0000 Each(s)

Pick:

Qty	Part Number	Description	Batch
18	AN3-3A	Bolt	M 100117

SB 06/06/07 (2)

8.0 SMALL FAB 1 SMALL & MEDIUM FAB RESOURCE 1



Comment: SMALL & MEDIUM FAB RESOURCE 1

1-Assemble as per Dwg D3467

SB 06/06/07 (2)


9.0 QC5 INSPECT WORK TO CURRENT STEP



Comment: INSPECT WORK TO CURRENT STEP

06/06/08 (2)

W/O:		WORK ORDER CHANGES					
DATE	STEP	PROCEDURE CHANGE	By	Date	Qty	Approval Chief Eng / Prod Mgr	Approval QC Inspector

Part No: _____ PAR #: _____ Fault Category: _____ NCR: Yes ☒ No ☐ DQA:  Date: 06/07/09

QA: N/C Closed: _____ Date: _____

NCR:		WORK ORDER NON-CONFORMANCE (NCR)						
DATE	STEP	Description of NC Section A	Corrective Action Section B			Verification Section C	Approval Chief Eng	Approval QC Inspector
			Initial Chief Eng	Action Description Chief Eng	Sign & Date			

NOTE: Date & initial all entries

Date: Monday, 4/24/2006 10:26:35 AM
User: Kim Johnston

Process Sheet

Customer: CU-DAR001 Dart Helicopters Services

Drawing Name: SHROUD ASSEMBLY

Job Number: 26780

Part Number: D3467041

Job Number:



Seq. #:

Machine Or Operation:

Description :

10.0

PACKAGING 1

PACKAGING RESOURCE #1



Comment: PACKAGING RESOURCE #1

Identify with fine point marker and Stock

Location: ST358

AL 06/06/09 (2)

11.0

DC

DOCUMENT CONTROL



Comment: DOCUMENT CONTROL

Inspection Level 21

(2) 06/06/09

Job Completion



U 06/06/09

W/O:		WORK ORDER CHANGES					
DATE	STEP	PROCEDURE CHANGE	By	Date	Qty	Approval Chief Eng / Prod Mgr	Approval QC Inspector

Part No: _____ PAR #: _____ Fault Category: _____ NCR: Yes No DQA: _____ Date: _____


QA: N/C Closed: _____ Date: _____

NCR:		WORK ORDER NON-CONFORMANCE (NCR)						
DATE	STEP	Description of NC Section A	Corrective Action Section B			Verification Section C	Approval Chief Eng	Approval QC Inspector
			Initial Chief Eng	Action Description Chief Eng	Sign & Date			

NOTE: Date & initial all entries



DESIGN <i>[Signature]</i>	DRAWN BY <i>[Signature]</i>	DART AEROSPACE LTD HAWKESBURY, ONTARIO, CANADA	
CHECKED <i>[Signature]</i>	APPROVED <i>[Signature]</i>	DRAWING NO. D3467	REV. A SHEET 1 OF 15
DATE 05.12.07		TITLE SHROUD ASSEMBLY	SCALE 1:5
A	05.12.07	NEW ISSUE	

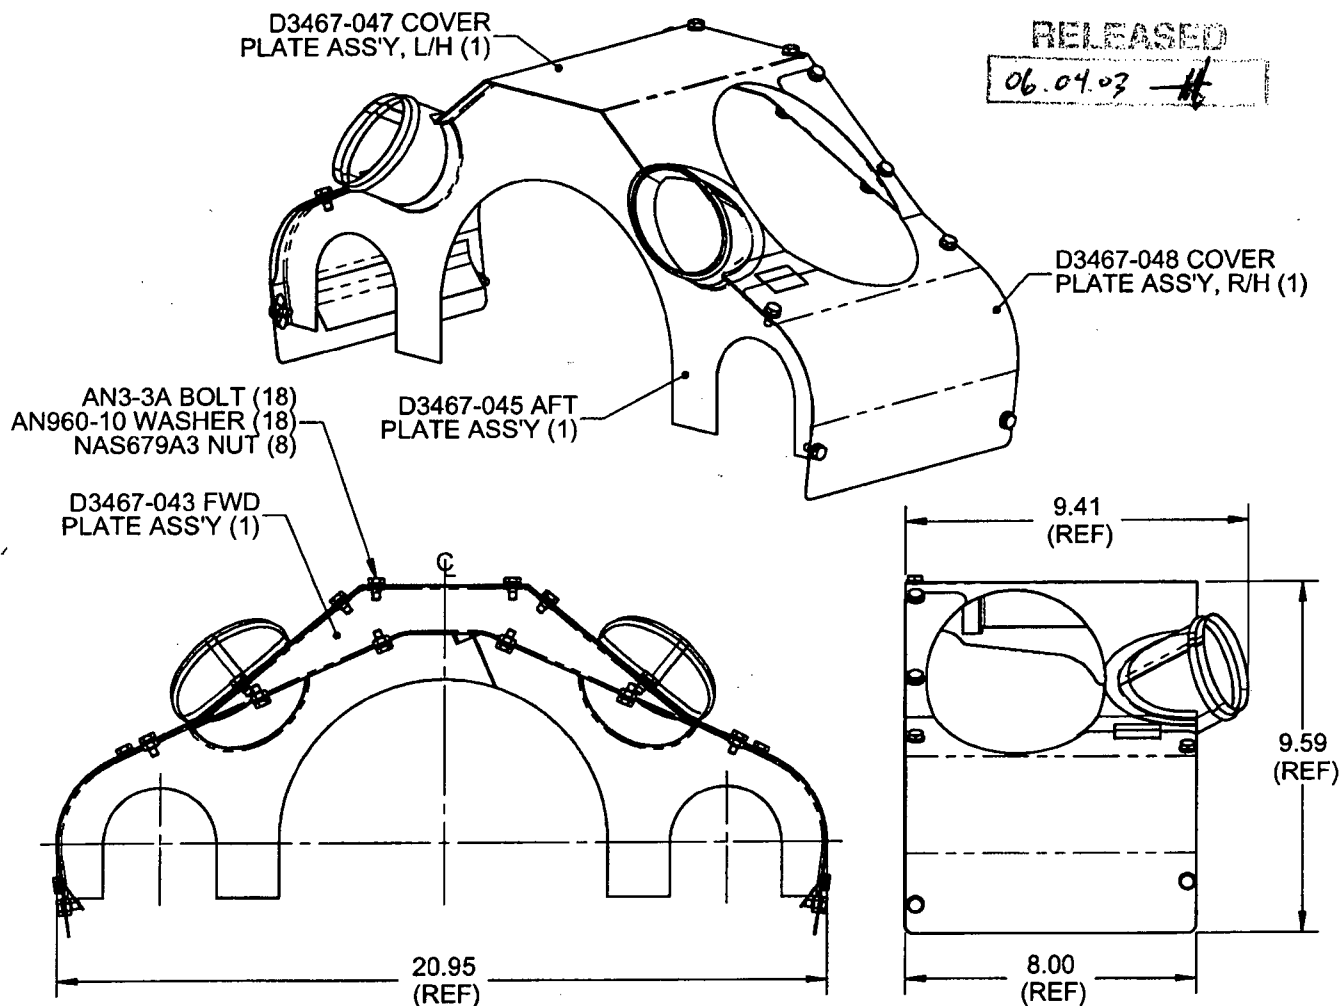

D3467-041 SHROUD ASSEMBLY

NOTES:

- 1) IDENTIFY WITH DART P/N D3467-041 USING FINE POINT PERMANENT INK MARKER
- 2) ASSEMBLY IS SYMMETRICAL ABOUT CENTERLINE
- 3) FINISH: NONE
- 4) TOLERANCES ARE PER DART QSI 018 UNLESS OTHERWISE NOTED
- 5) ALL DIMENSIONS ARE IN INCHES
- 6) BREAK ALL SHARP EDGES 0.005 TO 0.010


QTY -041	P/N	DESCRIPTION
X	D3467-041	SHROUD ASSEMBLY
1	D3467-043	FWD PLATE ASSEMBLY
1	D3467-045	AFT PLATE ASSEMBLY
1	D3467-047	COVER PLATE ASSEMBLY, L/H
1	D3467-048	COVER PLATE ASSEMBLY, R/H
18	AN3-3A	BOLT
18	AN960-10	WASHER
8	NAS679A3	NUT

COPYRIGHT © 2005 BY DART AEROSPACE LTD.

THIS DOCUMENT IS PRIVATE AND CONFIDENTIAL AND IS SUPPLIED ON THE EXPRESS CONDITION THAT IT IS NOT TO BE USED FOR ANY PURPOSE OR COPIED OR COMMUNICATED TO ANY OTHER PERSON WITHOUT WRITTEN PERMISSION FROM DART AEROSPACE LTD.



DESIGN <i>[Signature]</i>	DRAWN BY <i>[Signature]</i>	DART AEROSPACE LTD HAWKESBURY, ONTARIO, CANADA	
CHECKED <i>[Signature]</i>	APPROVED <i>[Signature]</i>	DRAWING NO. D3467	REV. A SHEET 2 OF 15
DATE 05.12.07		TITLE SHROUD ASSEMBLY	SCALE 1:2

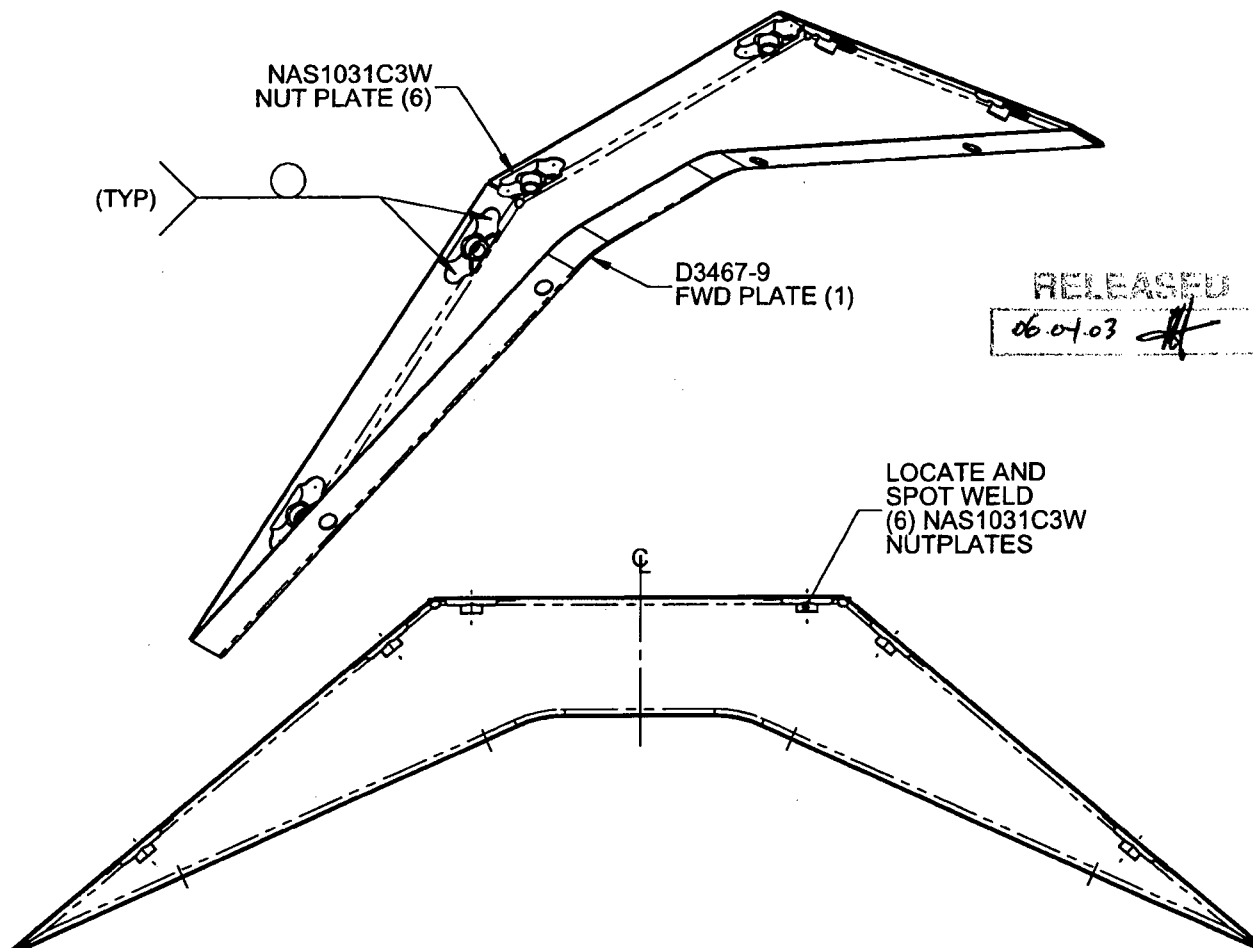

QTY -043	P/N	DESCRIPTION
X	D3467-043	FWD PLATE ASSEMBLY
1	D3467-9	FWD PLATE
6	NAS1031C3W	NUT PLATE

D3467-043 FWD PLATE ASSEMBLY

NOTES:

- 1) SPOT WELD PER DART QSI 004
- 2) FINISH: NONE
- 3) ASSEMBLY IS SYMETRICAL ABOUT CENTER LINE
- 4) TOLERANCES ARE PER DART QSI 018 UNLESS OTHERWISE NOTED
- 5) ALL DIMENSIONS ARE IN INCHES
- 6) BREAK ALL SHARP EDGES 0.005 TO 0.010

SHOP COPY
RETURN TO
ENGINEERING
UNCONTROLLED COPY
SUBJECT TO AMENDMENT
WITHOUT NOTICE
WORK ORDER
NO. 26780

COPYRIGHT © 2005 BY DART AEROSPACE LTD.


THIS DOCUMENT IS PRIVATE AND CONFIDENTIAL AND IS SUPPLIED ON THE EXPRESS CONDITION THAT IT IS NOT TO BE USED FOR ANY PURPOSE OR COPIED OR COMMUNICATED TO ANY OTHER PERSON WITHOUT WRITTEN PERMISSION FROM DART AEROSPACE LTD.

DART

DESIGN #3	DRAWN BY #3	DART AEROSPACE LTD HAWKESBURY, ONTARIO, CANADA	
CHECKED #4	APPROVED #4	DRAWING NO. D3467	REV. A SHEET 3 OF 15
DATE 05.12.07		TITLE SHROUD ASSEMBLY	SCALE 1:8

RELEASED

06.04.03

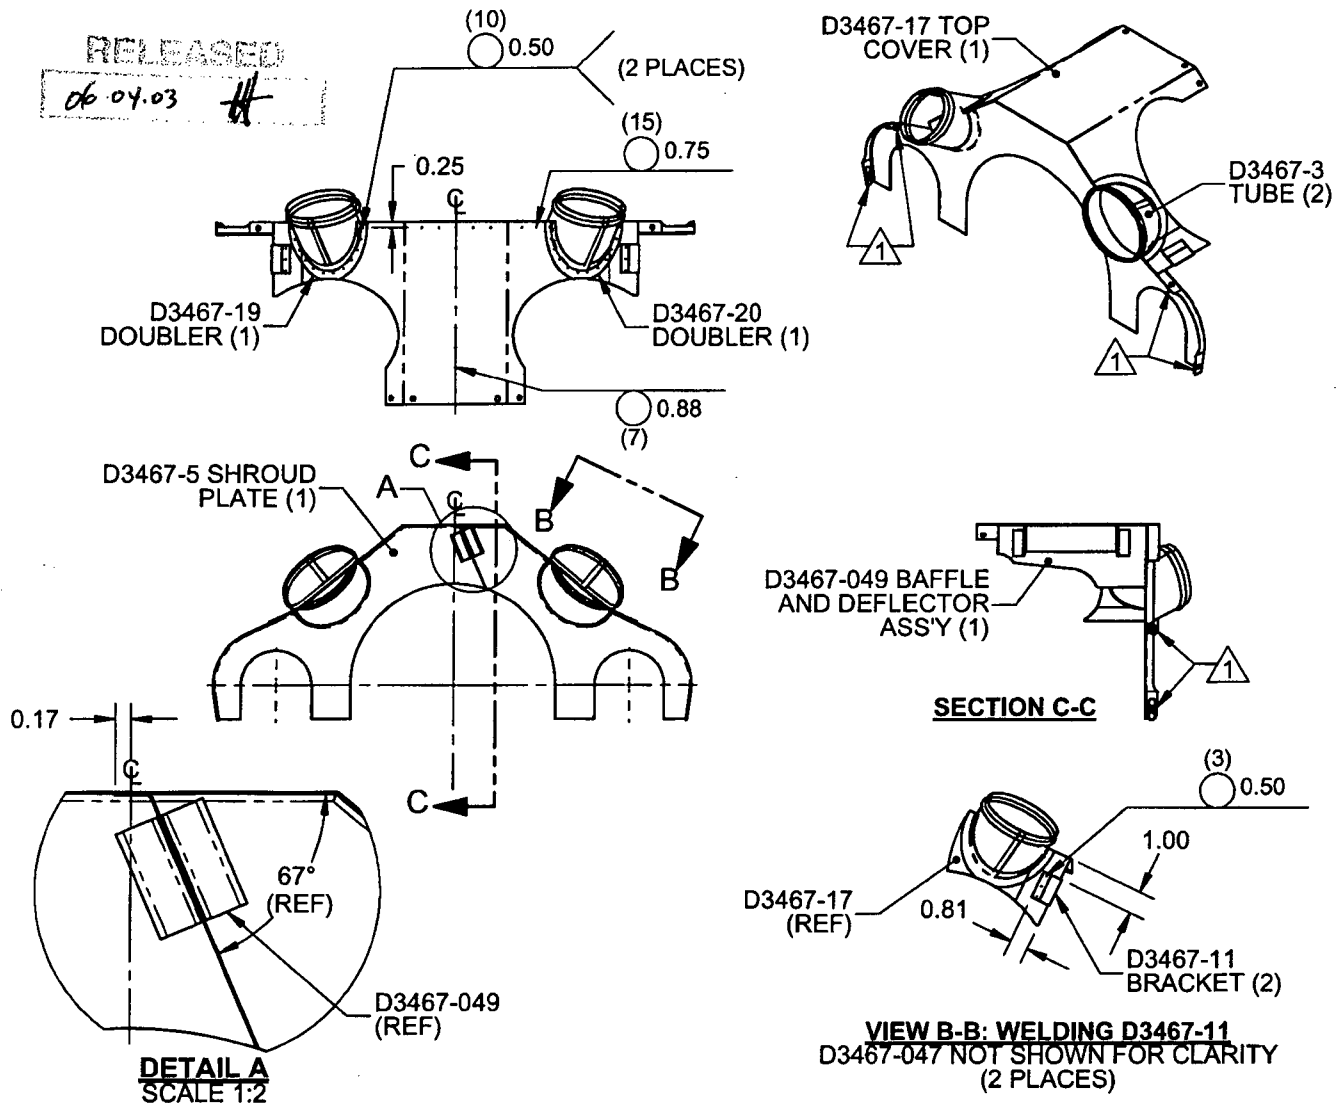**D3467-045 AFT PLATE ASSEMBLY****NOTES:**

- 1) LOCATE AND SPOT WELD NAS1031C3W NUTPLATE (4) TO D3467-5 PRIOR WELDING OTHER PARTS TO D3467-5
- 2) SPOT WELD PER DART QSI 004
- 3) FINISH: NONE
- 4) ASSEMBLY IS SYMMETRICAL ABOUT CENTERLINE
- 5) TOLERANCES ARE PER DART QSI 018 UNLESS OTHERWISE NOTED
- 6) ALL DIMENSIONS ARE IN INCHES
- 7) BREAK ALL SHARP EDGES 0.005 TO 0.010


QTY -045	P/N	DESCRIPTION
X	D3467-045	AFT PLATE ASSEMBLY
1	D3467-049	BAFFLE AND DEFLECTOR ASSEMBLY
2	D3467-3	TUBE
1	D3467-5	SHROUD PLATE
2	D3467-11	BRACKET
1	D3467-17	TOP COVER
1	D3467-19	DOUBLER
1	D3467-20	DOUBLER
4	NAS1031C3W	NUT PLATE

COPYRIGHT © 2005 BY DART AEROSPACE LTD.

THIS DOCUMENT IS PRIVATE AND CONFIDENTIAL AND IS SUPPLIED ON THE EXPRESS CONDITION THAT IT IS NOT TO BE USED FOR ANY PURPOSE OR COPIED OR COMMUNICATED TO ANY OTHER PERSON WITHOUT WRITTEN PERMISSION FROM DART AEROSPACE LTD.



DESIGN <i>[Signature]</i>	DRAWN BY <i>[Signature]</i>	DART AEROSPACE LTD HAWKESBURY, ONTARIO, CANADA	
CHECKED <i>[Signature]</i>	APPROVED <i>[Signature]</i>	DRAWING NO. D3467	REV. A SHEET 4 OF 15
DATE 05.12.07		TITLE SHROUD ASSEMBLY	SCALE 1:4

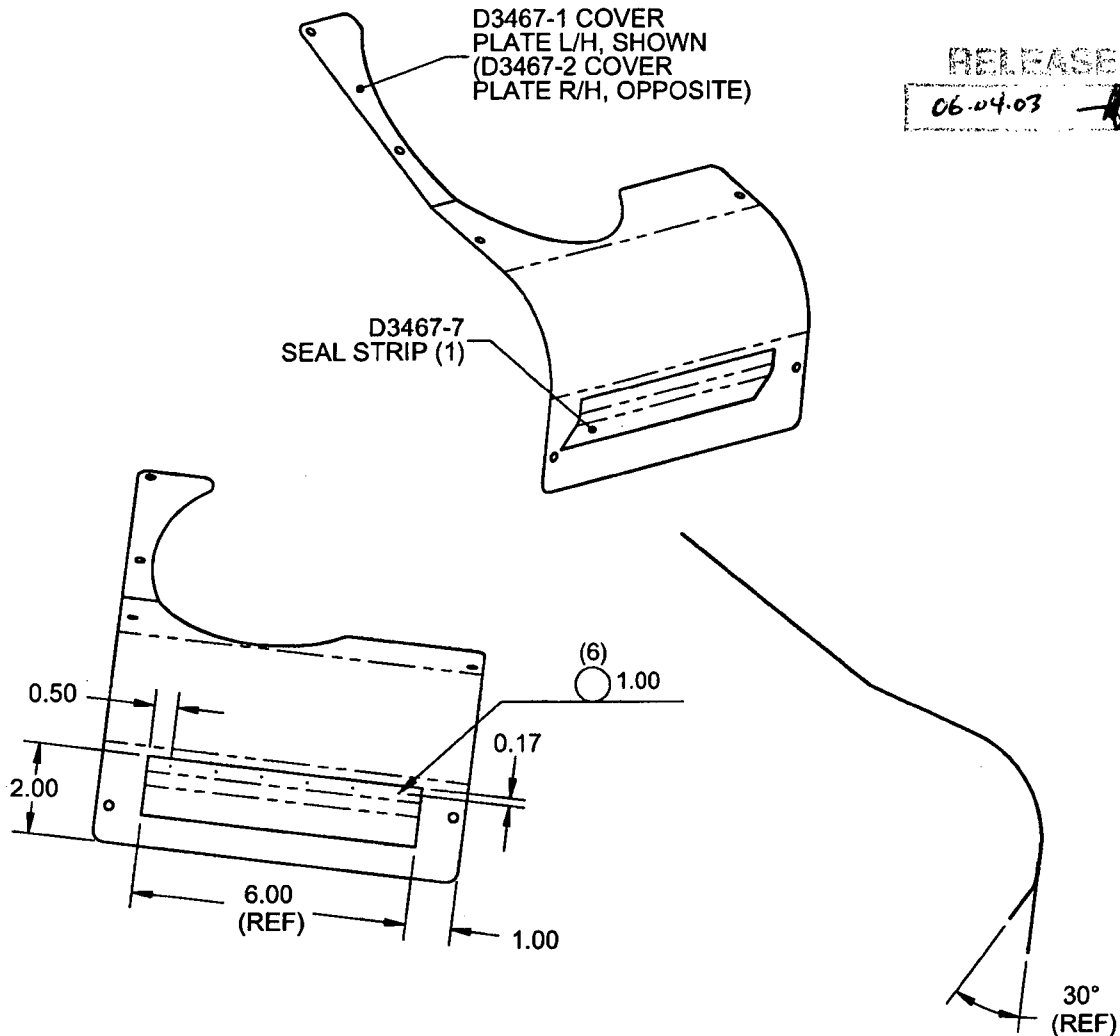

D3467-047 COVER PLATE ASS'Y L/H, SHOWN
D3467-048 COVER PLATE ASS'Y R/H, OPPOSITE

NOTES:

- 1) WELD PER DART QSI 004
- 2) FINISH: NONE
- 3) TOLERANCES ARE PER DART QSI 018 UNLESS OTHERWISE NOTED
- 4) ALL DIMENSIONS ARE IN INCHES
- 5) BREAK ALL SHARP EDGES 0.005 TO 0.010


QTY -047	QTY -048	P/N	DESCRIPTION	SHOP COPY RETURN TO
X		D3467-047	COVER PLATE ASSEMBLY, L/H	ENGINEERING
	X	D3467-048	COVER PLATE ASSEMBLY, R/H	CONTROLLED COPY
1		D3467-1	COVER PLATE, L/H	SUBJECT TO AMENDMENT
	1	D3467-2	COVER PLATE, R/H	WITHOUT NOTICE
1	1	D3467-7	SEAL STRIP	WORK ORDER

COPYRIGHT © 2005 BY DART AEROSPACE LTD.



THIS DOCUMENT IS PRIVATE AND CONFIDENTIAL AND IS SUPPLIED ON THE EXPRESS CONDITION THAT IT IS NOT TO BE USED FOR ANY PURPOSE OR COPIED OR COMMUNICATED TO ANY OTHER PERSON WITHOUT WRITTEN PERMISSION FROM DART AEROSPACE LTD.



DESIGN B	DRAWN BY B	DART AEROSPACE LTD HAWKESBURY, ONTARIO, CANADA	
CHECKED H	APPROVED H	DRAWING NO. D3467	REV. A SHEET 5 OF 15
DATE 05.12.07		TITLE SHROUD ASSEMBLY	SCALE 1:2

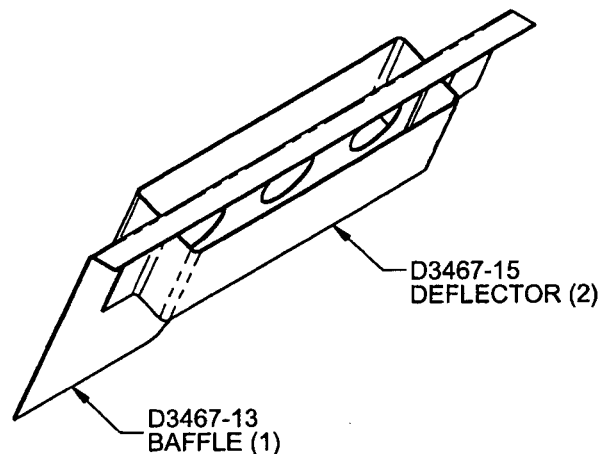

RELEASED
06.04.03 H

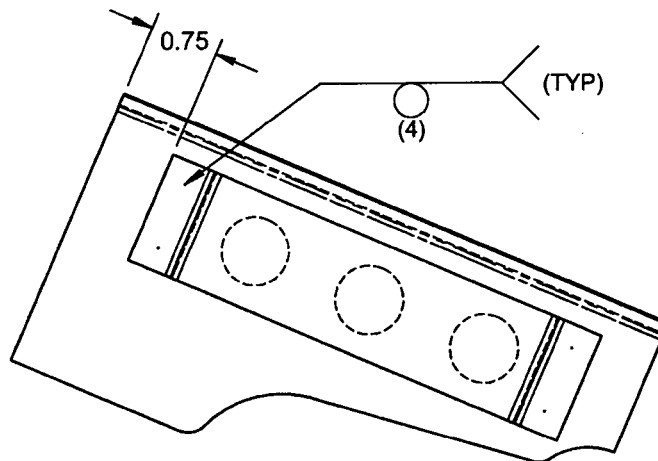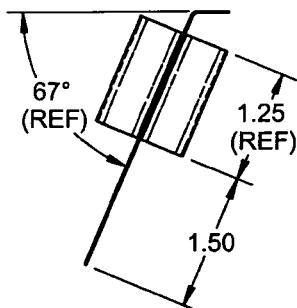

D3467-049 BAFFLE & DEFLECTOR ASSEMBLY

NOTES:

- 1) SPOT WELD PER DART QSI 004
- 2) FINISH: NONE
- 3) TOLERANCES ARE PER DART QSI 018
UNLESS OTHERWISE NOTED
- 4) ALL DIMENSIONS ARE IN INCHES
- 5) BREAK ALL SHARP EDGES 0.005 TO 0.010

QTY -049	P/N	DESCRIPTION
	D3467-049	BAFFLE & DEFLECTOR ASSEMBLY
1	D3467-13	BAFFLE
2	D3467-15	DEFLECTOR


SHOP COPY
RETURN TO
ENGINEERING
UNCONTROLLED COPY
SUBJECT TO AMENDMENT
WITHOUT NOTICE
WORK ORDER
NO. 26780

COPYRIGHT © 2005 BY DART AEROSPACE LTD.


THIS DOCUMENT IS PRIVATE AND CONFIDENTIAL AND IS SUPPLIED ON THE EXPRESS CONDITION THAT IT IS NOT TO BE USED FOR ANY PURPOSE OR COPIED OR COMMUNICATED TO ANY OTHER PERSON WITHOUT WRITTEN PERMISSION FROM DART AEROSPACE LTD.



DESIGN <i>[Signature]</i>	DRAWN BY <i>[Signature]</i>	DART AEROSPACE LTD HAWKESBURY, ONTARIO, CANADA	
CHECKED <i>[Signature]</i>	APPROVED <i>[Signature]</i>	DRAWING NO. D3467	REV. A SHEET 6 OF 15
DATE 05.12.07		TITLE SHROUD ASSEMBLY	SCALE 1:4

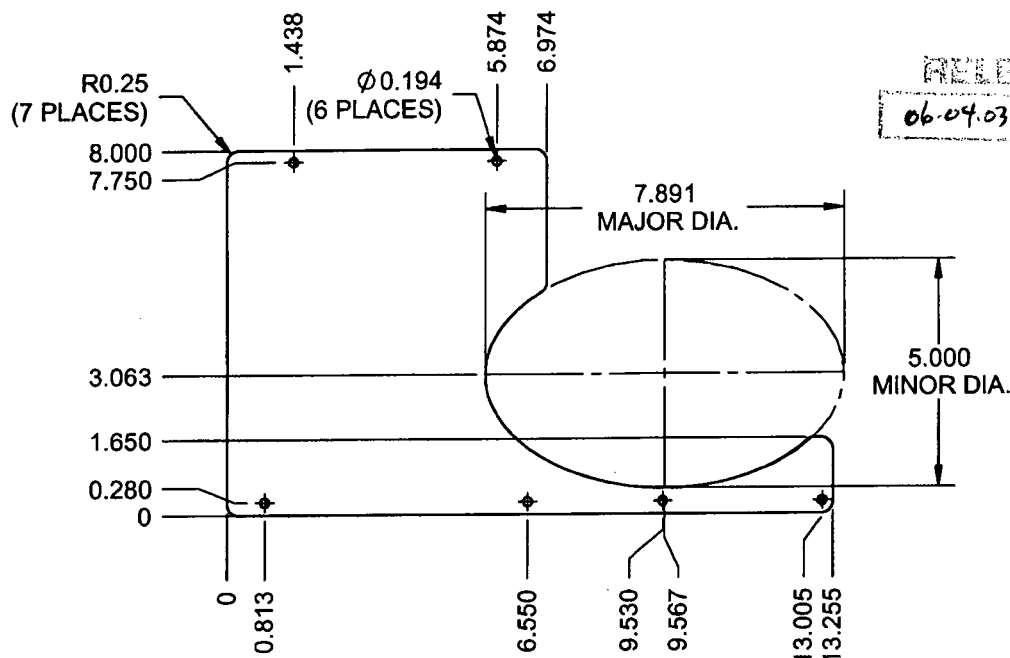

D3467-1F COVER PLATE FLAT PATTERN

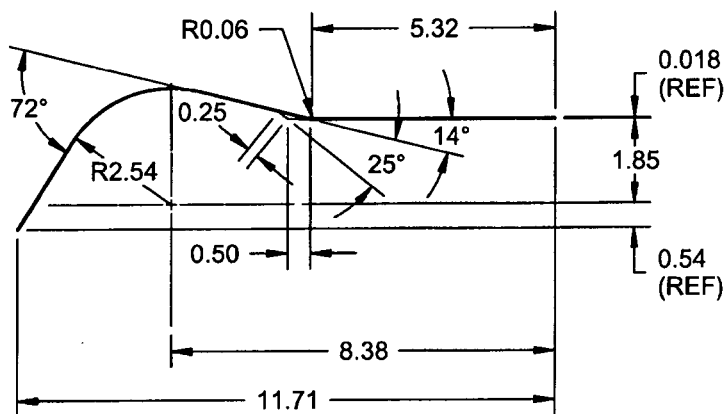

D3467-1 L/H COVER PLATE D3467-2 R/H COVER PLATE (OPPOSITE)

NOTES:

- 1) MATERIAL: AISI 304/316 SS SHEET PER MIL-S-5019 (ANNEALED) 2B FINISH
26 GAUGE SS (0.018 THICK)
(REF. DART SPEC. M304S26GA)
- 2) TOLERANCES ARE PER DART QSI 018 UNLESS OTHERWISE NOTED
- 3) ALL DIMENSIONS ARE IN INCHES
- 4) BREAK ALL SHARP EDGES 0.005 TO 0.010

D3467-1 L/H COVER PLATE ISOMETRIC VIEW D3467-2 R/H COVER PLATE (OPPOSITE)

SCALE 1:8 SHOP COPY

RETURN TO
ENGINEERING
UNCONTROLLED COPY
SUBJECT TO AMENDMENT
WITHOUT NOTICE


WORK ORDER
NO 26780

COPYRIGHT © 2005 BY DART AEROSPACE LTD.


THIS DOCUMENT IS PRIVATE AND CONFIDENTIAL AND IS SUPPLIED ON THE EXPRESS CONDITION THAT IT IS NOT TO BE USED FOR ANY PURPOSE OR COPIED OR COMMUNICATED TO ANY OTHER PERSON WITHOUT WRITTEN PERMISSION FROM DART AEROSPACE LTD.




DESIGN <i>[Signature]</i>	DRAWN BY <i>[Signature]</i>	DART AEROSPACE LTD HAWKESBURY, ONTARIO, CANADA	
CHECKED <i>[Signature]</i>	APPROVED <i>[Signature]</i>	DRAWING NO. D3467	REV. A SHEET 7 OF 15
DATE 05.12.07		TITLE SHROUD ASSEMBLY	SCALE 1:2

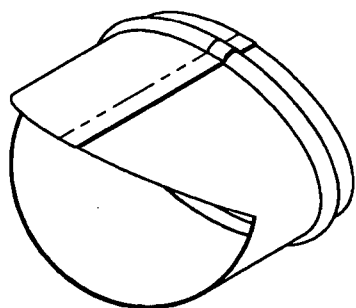



RELEASED
06-04-03 *[Signature]*

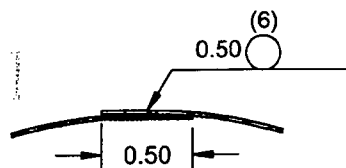

SECTION C-C
SCALE 1:1

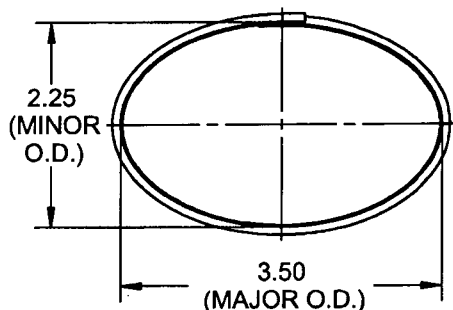

D3467-3 TUBE DETAIL

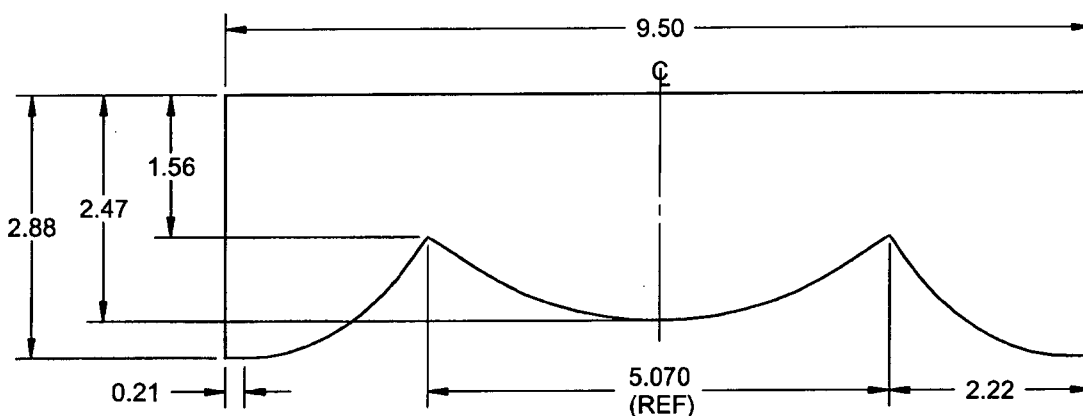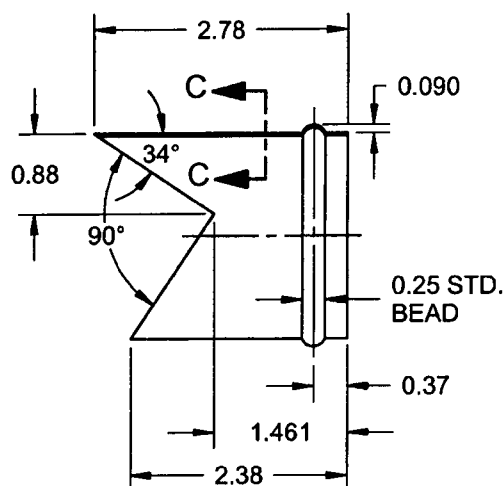

D3467-3F TUBE FLAT PATTERN

NOTES:

- 1) MATERIAL: AISI 304/316 SS SHEET PER MIL-S-5019 (ANNEALED) 2B FINISH
26 GAUGE SS (0.018 THICK)
(REF. DART SPEC. M304S26GA)
- 2) FLAT PATTERN IS SYMMETRICAL ABOUT CENTERLINE
- 3) SPOT WELD PER DART QSI 004
- 4) TOLERANCES ARE PER DART QSI 018 UNLESS OTHERWISE NOTED
- 5) ALL DIMENSIONS ARE IN INCHES
- 6) BREAK ALL SHARP EDGES 0.005 TO 0.010



SHOP COPY
RETURN TO
ENGINEERING
UNCONTROLLED COPY
SUBJECT TO AMENDMENT
WITHOUT NOTICE
WORK ORDER
NO. *26780*

COPYRIGHT © 2005 BY DART AEROSPACE LTD.


THIS DOCUMENT IS PRIVATE AND CONFIDENTIAL AND IS SUPPLIED ON THE EXPRESS CONDITION THAT IT IS NOT TO BE USED FOR ANY PURPOSE OR COPIED OR COMMUNICATED TO ANY OTHER PERSON WITHOUT WRITTEN PERMISSION FROM DART AEROSPACE LTD.



DESIGN #B	DRAWN BY #B	DART AEROSPACE LTD HAWKESBURY, ONTARIO, CANADA	
CHECKED #H	APPROVED #H	DRAWING NO. D3467	REV. A SHEET 8 OF 15
DATE 05.12.07		TITLE SHROUD ASSEMBLY	SCALE 1:8

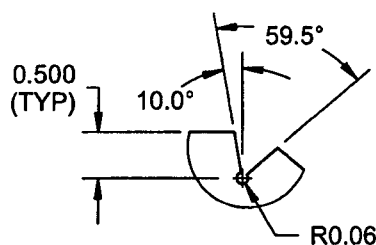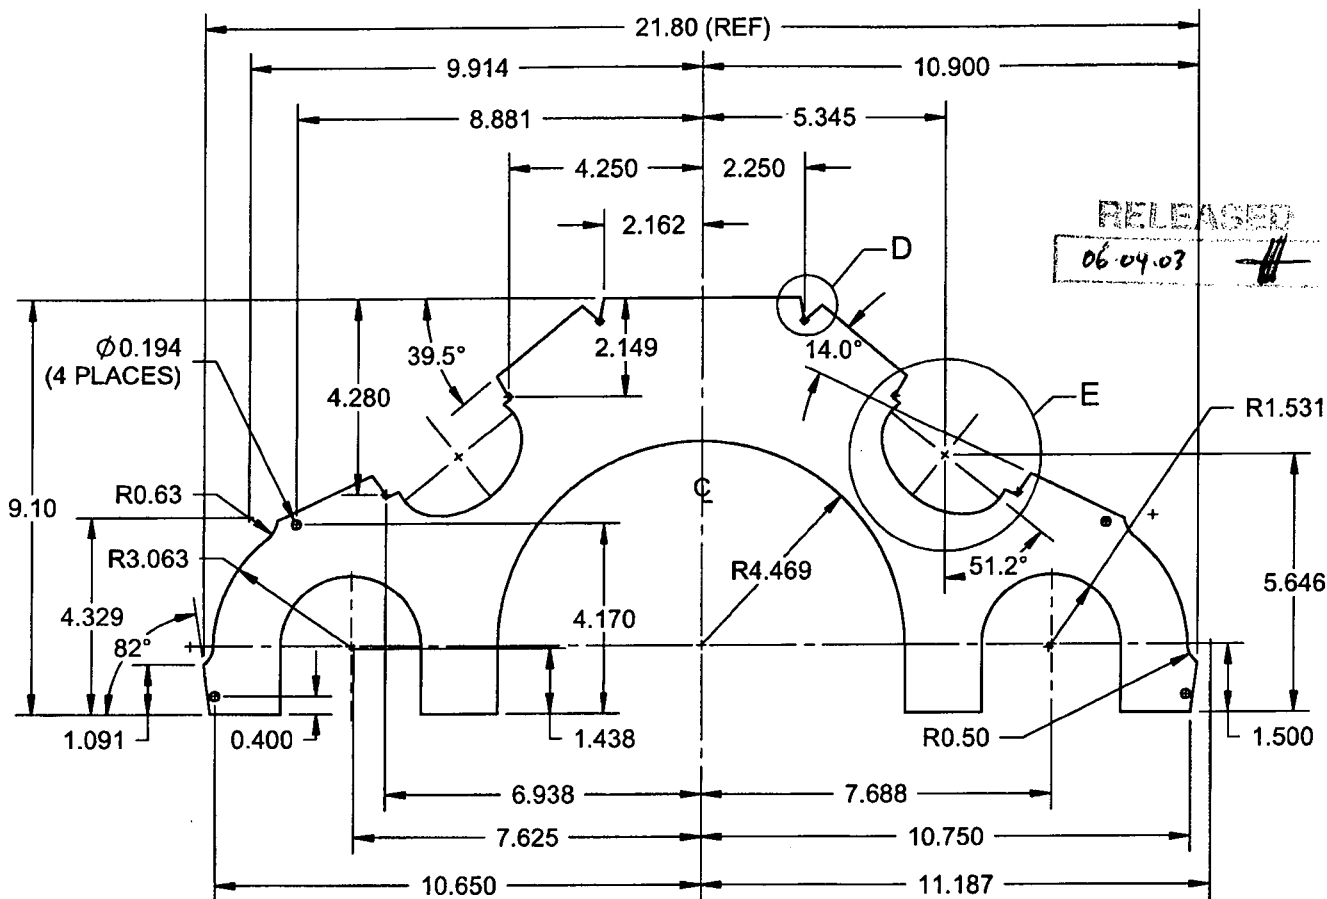

DETAIL D
SCALE 1:2

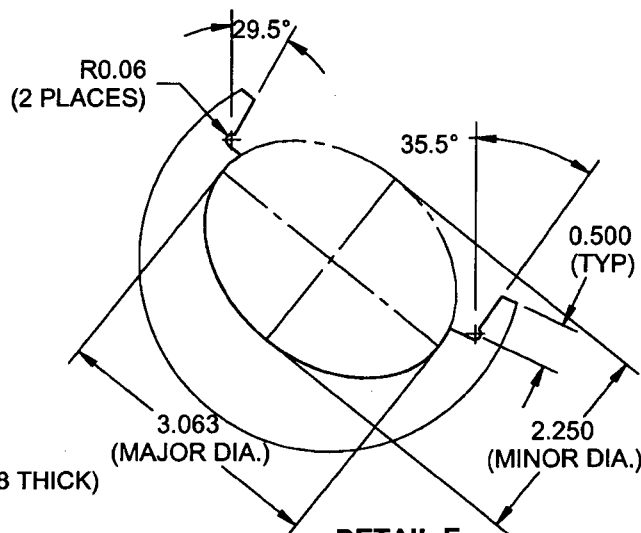

DETAIL E
SCALE 1:2

D3467-5F AFT PLATE FLAT PATTERN

NOTES:

- 1) MATERIAL: AISI 304/316 SS SHEET PER MIL-S-5019 (ANNEALED) 2B FINISH 26 GAUGE SS (0.018 THICK) (REF. DART SPEC. M304S26GA)
- 2) PART IS SYMMETRICAL ABOUT CENTERLINE
- 4) TOLERANCES ARE PER DART QSI 018 UNLESS OTHERWISE NOTED
- 5) ALL DIMENSIONS ARE IN INCHES
- 6) BREAK ALL SHARP EDGES 0.005 TO 0.010

COPYRIGHT © 2005 BY DART AEROSPACE LTD.

THIS DOCUMENT IS PRIVATE AND CONFIDENTIAL AND IS SUPPLIED ON THE EXPRESS CONDITION THAT IT IS NOT TO BE USED FOR ANY PURPOSE OR COPIED OR COMMUNICATED TO ANY OTHER PERSON WITHOUT WRITTEN PERMISSION FROM DART AEROSPACE LTD.



SHOP COPY
RETURN TO
ENGINEERING

UNCONTROLLED COPY
NO AMENDMENT
WITHOUT NOTICE



WORK ORDER
NO. 26780



DESIGN B	DRAWN BY B	DART AEROSPACE LTD HAWKESBURY, ONTARIO, CANADA	
CHECKED H	APPROVED H	DRAWING NO. D3467	REV. A SHEET 9 OF 15
DATE 05.12.07		TITLE SHROUD ASSEMBLY	SCALE 1:4

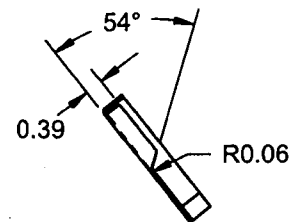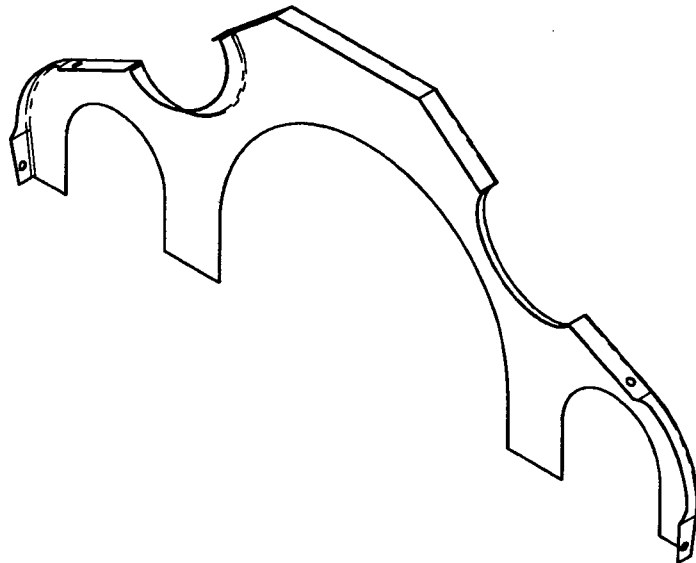

SECTION F-F

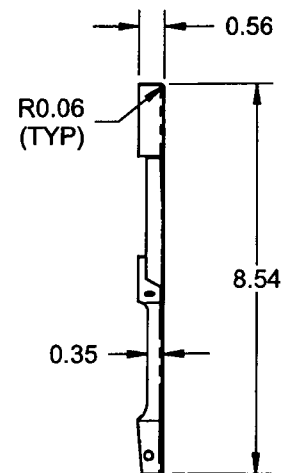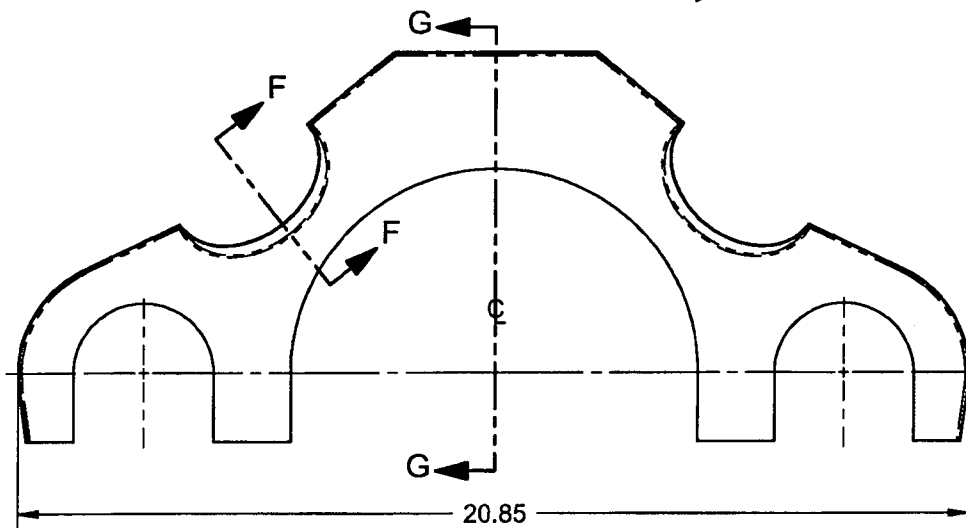

SECTION G-G

D3467-5 AFT PLATE BENDING DETAIL

NOTES:

- 1) TOLERANCES ARE PER DART QSI 018 UNLESS OTHERWISE NOTED
- 2) ALL DIMENSIONS ARE IN INCHES
- 3) BREAK ALL SHARP EDGES 0.005 TO 0.010

RELEASED

06-04-03

SHOP COPY
RETURN TO
ENGINEERING
UNCONTROLLED COPY
SUBJECT TO AMENDMENT
WITHOUT NOTICE

COPYRIGHT © 2005 BY DART AEROSPACE LTD.


THIS DOCUMENT IS PRIVATE AND CONFIDENTIAL AND IS SUPPLIED ON THE EXPRESS CONDITION THAT IT IS NOT TO BE USED FOR ANY PURPOSE OR COPIED OR COMMUNICATED TO ANY OTHER PERSON WITHOUT WRITTEN PERMISSION FROM DART AEROSPACE LTD.

WORK ORDER
26780




DESIGN <i>B</i>	DRAWN BY <i>B</i>	DART AEROSPACE LTD HAWKESBURY, ONTARIO, CANADA	
CHECKED <i>H</i>	APPROVED <i>H</i>	DRAWING NO. D3467	REV. A SHEET 10 OF 15
DATE 05.12.07		TITLE SHROUD ASSEMBLY	SCALE 1:1


RELEASED
06 04 03 *H*

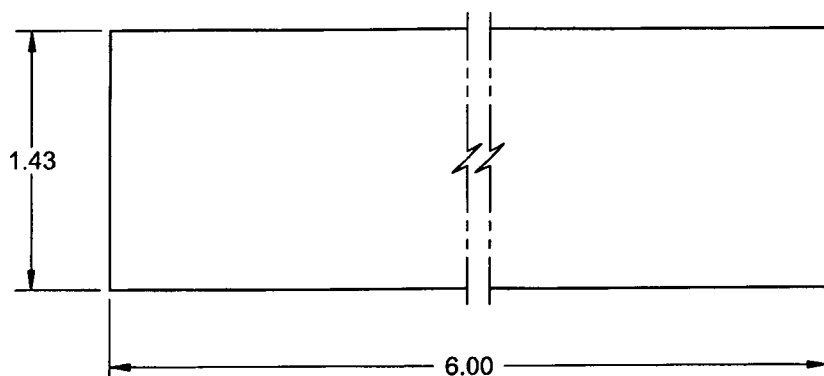


**D3467-7F SEAL STRIP
FLAT PATTERN**

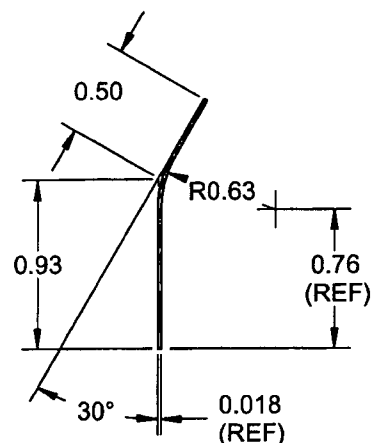

**D3467-7 SEAL STRIP
BENDING DETAIL**

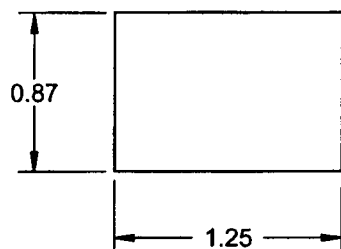

**D3467-11F BRACKET
FLAT PATTERN**

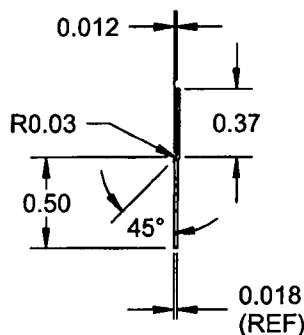

**D3467-11 BRACKET
JOGGLE DETAIL**

NOTES:

- 1) MATERIAL: AISI 304/316 SS SHEET PER MIL-S-5019 (ANNEALED) 2B FINISH
26 GAUGE SS (0.018 THICK)
(REF. DART SPEC. M304S26GA)
- 2) TOLERANCES ARE PER DART QSI 018 UNLESS OTHERWISE NOTED
- 3) ALL DIMENSIONS ARE IN INCHES
- 4) BREAK ALL SHARP EDGES 0.005 TO 0.010


SHOP COPY
RETURN TO
ENGINEERING
UNCONTROLLED COPY
SUBJECT TO AMENDMENT
WITHOUT NOTICE
WORK ORDER
NO. 26780

COPYRIGHT © 2005 BY DART AEROSPACE LTD.


THIS DOCUMENT IS PRIVATE AND CONFIDENTIAL AND IS SUPPLIED ON THE EXPRESS CONDITION THAT IT IS NOT TO BE USED FOR ANY PURPOSE OR COPIED OR COMMUNICATED TO ANY OTHER PERSON WITHOUT WRITTEN PERMISSION FROM DART AEROSPACE LTD.

DART

DESIGN <i>[Signature]</i>	DRAWN BY <i>[Signature]</i>	DART AEROSPACE LTD HAWKESBURY, ONTARIO, CANADA	
CHECKED <i>[Signature]</i>	APPROVED <i>[Signature]</i>	DRAWING NO. D3467	REV. A SHEET 11 OF 15
DATE 05.12.07		TITLE SHROUD ASSEMBLY	SCALE 1:3

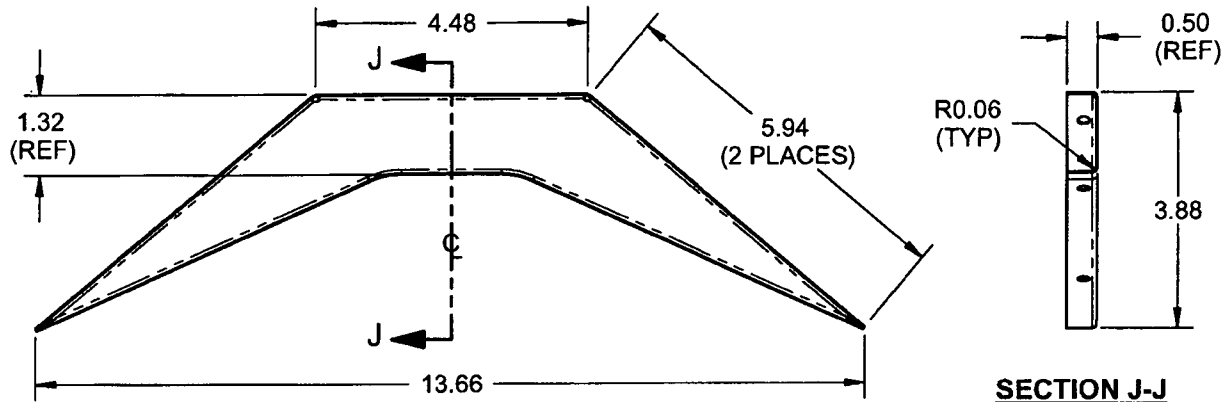

D3467-9 FWD PLATE BENDING DETAIL

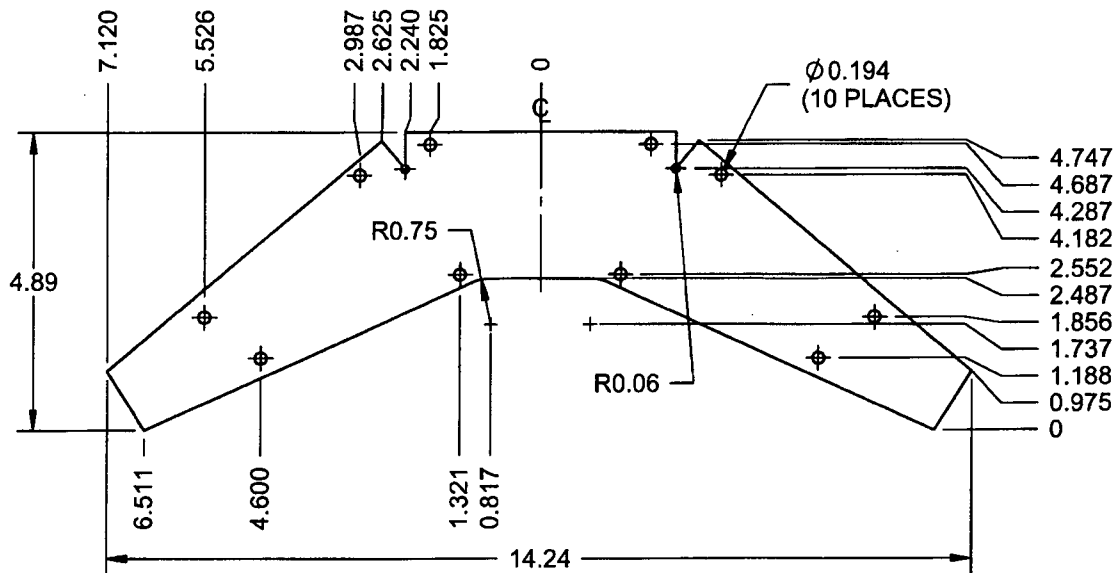

D3467-9F FWD PLATE FLAT PATTERN

NOTES:

- 1) MATERIAL: AISI 304/316 SS SHEET PER MIL-S-5019 (ANNEALED) 2B FINISH
26 GAUGE SS (0.018 THICK)
(REF. DART SPEC. M304S26GA)
- 2) PART IS SYMMETRICAL ABOUT CENTER LINE
- 3) ALL DIMENSIONS ARE IN INCHES
- 4) BREAK ALL SHARP EDGES 0.005 TO 0.010

SHOP COPY
RETURN TO
ENGINEERING
RELEASED
06 DEC 03
UNCONTROLLED COPY
TO AMENDMENT
WITHOUT NOTICE
WORK ORDER
NO. **26780**



COPYRIGHT © 2005 BY DART AEROSPACE LTD.

THIS DOCUMENT IS PRIVATE AND CONFIDENTIAL AND IS SUPPLIED ON THE EXPRESS CONDITION THAT IT IS NOT TO BE USED FOR ANY PURPOSE OR COPIED OR COMMUNICATED TO ANY OTHER PERSON WITHOUT WRITTEN PERMISSION FROM DART AEROSPACE LTD.




DESIGN <i>B</i>	DRAWN BY <i>B</i>	DART AEROSPACE LTD HAWKESBURY, ONTARIO, CANADA	
CHECKED <i>#</i>	APPROVED <i>#</i>	DRAWING NO. D3467	REV. A SHEET 12 OF 15
DATE 05.12.07	TITLE SHROUD ASSEMBLY		SCALE 1:2

RELEASED
06-04-03 *#*

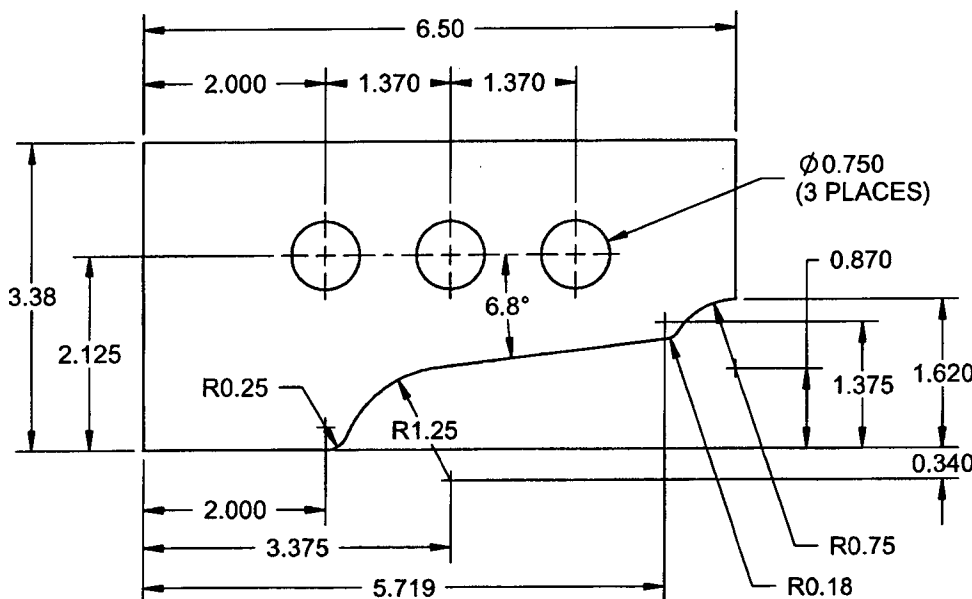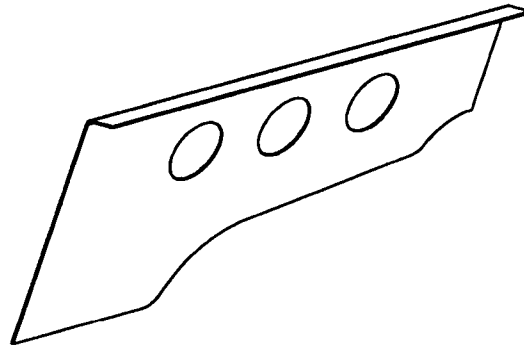

**D3467-13F BAFFLE
FLAT PATTERN**

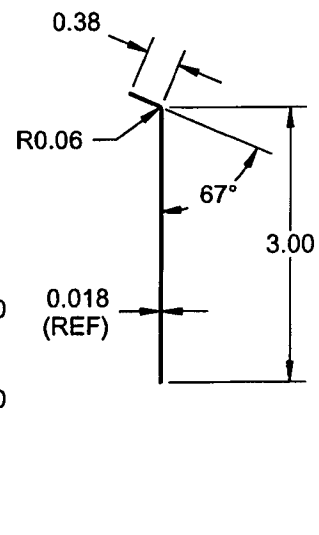

**D3467-13 BAFFLE
BEND DETAIL**

NOTES:

- 1) MATERIAL: AISI 304/316 SS SHEET PER MIL-S-5019 (ANNEALED) 2B FINISH
26 GAUGE SS (0.018 THICK)
(REF. DART SPEC. M304S26GA)
- 2) TOLERANCES ARE PER DART QSI 018 UNLESS OTHERWISE NOTED
- 3) ALL DIMENSIONS ARE IN INCHES
- 4) BREAK ALL SHARP EDGES 0.005 TO 0.010

SHOP COPY
RETURN TO
ENGINEERING
UNCONTROLLED COPY
SUBJECT TO AMENDMENT
WITHOUT NOTICE
WORK ORDER
NO. *26780*



COPYRIGHT © 2005 BY DART AEROSPACE LTD.

THIS DOCUMENT IS PRIVATE AND CONFIDENTIAL AND IS SUPPLIED ON THE EXPRESS CONDITION THAT IT IS NOT TO BE USED FOR ANY PURPOSE OR COPIED OR COMMUNICATED TO ANY OTHER PERSON WITHOUT WRITTEN PERMISSION FROM DART AEROSPACE LTD.




DESIGN <i>[Signature]</i>	DRAWN BY <i>[Signature]</i>	DART AEROSPACE LTD HAWKESBURY, ONTARIO, CANADA	
CHECKED <i>[Signature]</i>	APPROVED <i>[Signature]</i>	DRAWING NO. D3467	REV. A SHEET 13 OF 15
DATE 05.12.07		TITLE SHROUD ASSEMBLY	SCALE 1:2

RELEASED
06.04.03 *[Signature]*

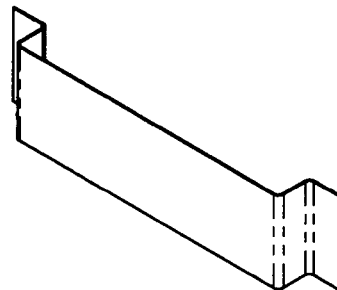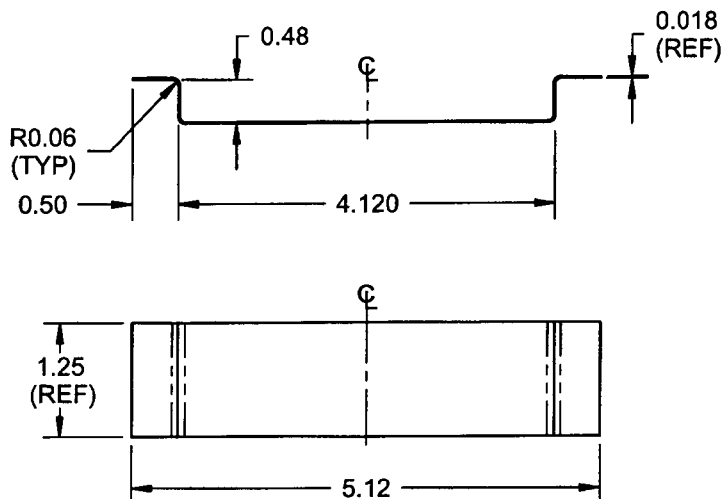

D3467-15 DEFLECTOR BENDING DETAIL

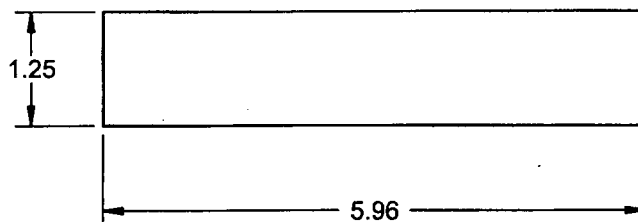

D3467-15F DEFLECTOR FLAT PATTERN

NOTES:

- 1) MATERIAL: AISI 304/316 SS SHEET PER MIL-S-5019 (ANNEALED) 2B FINISH
26 GAUGE SS (0.018 THICK)
(REF. DART SPEC. M304S26GA)
- 2) TOLERANCES ARE PER DART QSI 018 UNLESS OTHERWISE NOTED
- 3) ALL DIMENSIONS ARE IN INCHES
- 4) BREAK ALL SHARP EDGES 0.005 TO 0.010


SHOP COPY
RETURN TO
ENGINEERING
UNCONTROLLED COPY
SUBJECT TO AMENDMENT
WITHOUT NOTICE
WORK ORDER
NO. **26780**

COPYRIGHT © 2005 BY DART AEROSPACE LTD.


THIS DOCUMENT IS PRIVATE AND CONFIDENTIAL AND IS SUPPLIED ON THE EXPRESS CONDITION THAT IT IS NOT TO BE USED FOR ANY PURPOSE OR COPIED OR COMMUNICATED TO ANY OTHER PERSON WITHOUT WRITTEN PERMISSION FROM DART AEROSPACE LTD.



DESIGN <i>[Signature]</i>	DRAWN BY <i>[Signature]</i>	DART AEROSPACE LTD HAWKESBURY, ONTARIO, CANADA	
CHECKED <i>[Signature]</i>	APPROVED <i>[Signature]</i>	DRAWING NO. D3467	REV. A SHEET 14 OF 15
DATE 05.12.07		TITLE SHROUD ASSEMBLY	SCALE 1:4

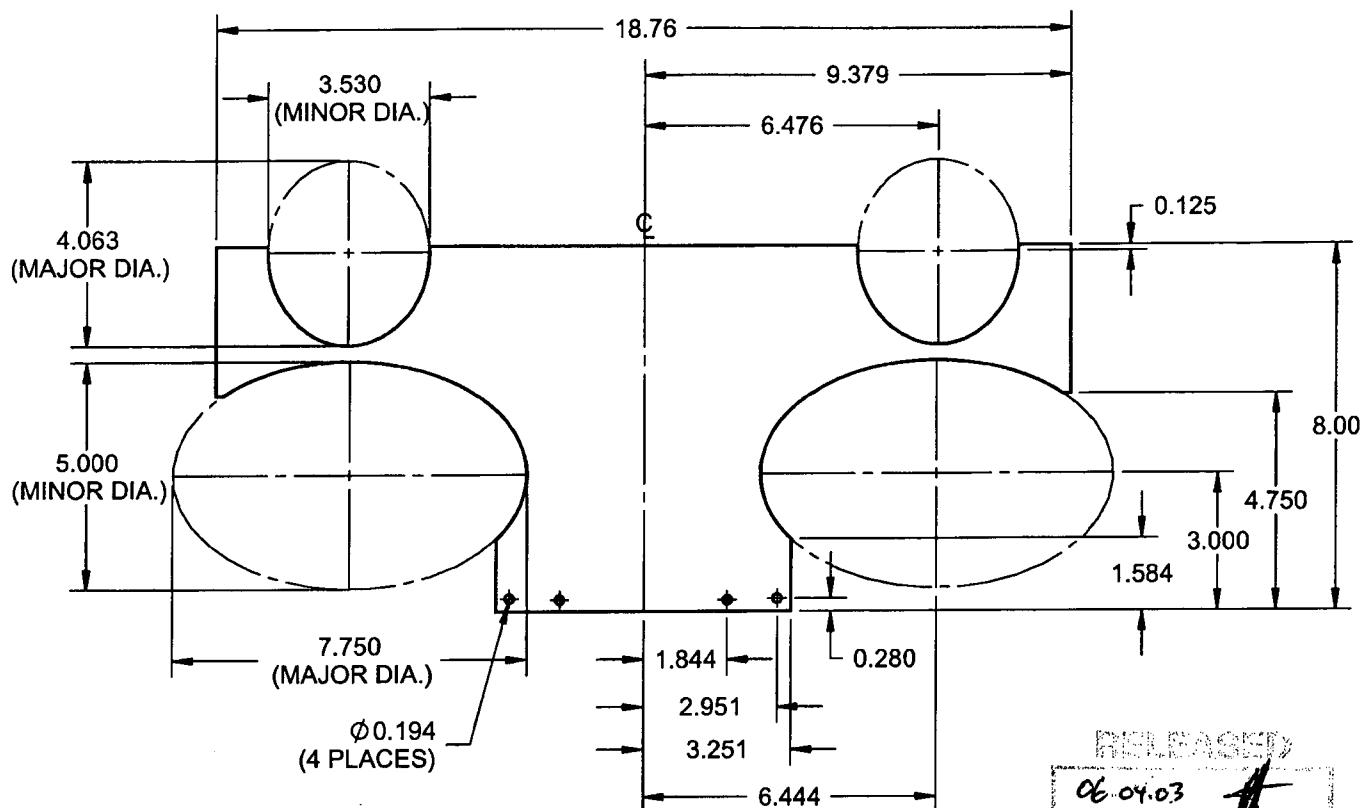

D3467-17F TOP COVER FLAT PATTERN

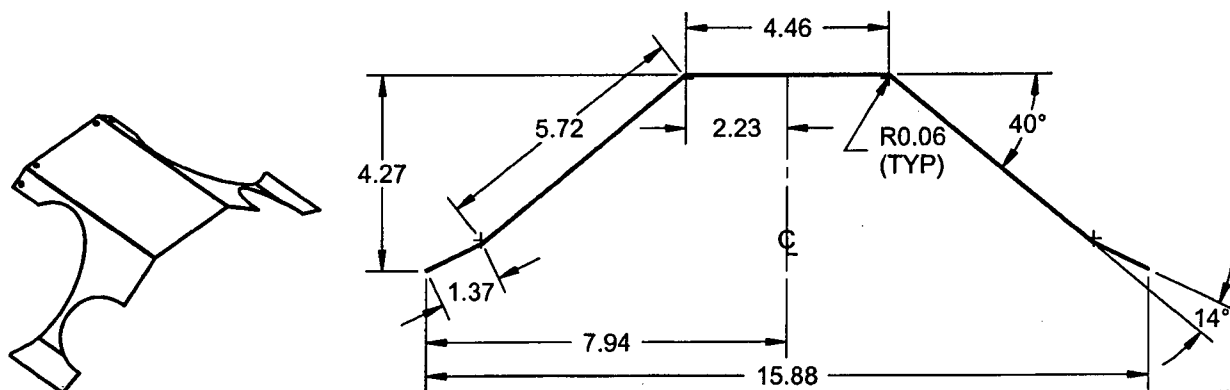

D3467-17 TOP COVER BENDING DETAIL

NOTES:

- 1) MATERIAL: AISI 304/316 SS SHEET PER MIL-S-5019 (ANNEALED) 26 GAUGE SS (0.018 THICK) (REF. DART SPEC. M304S26GA)
- 2) FINISH: NONE
- 3) PART IS SYMMETRICAL ABOUT CENTERLINE
- 4) TOLERANCES ARE PER DART QSI 018 UNLESS OTHERWISE NOTED
- 5) ALL DIMENSIONS ARE IN INCHES
- 6) BREAK ALL SHARP EDGES 0.005 TO 0.010

SHOP COPY
RETURN TO
ENGINEERING
CONTROLLED COPY
SUBJECT TO AMENDMENT
WITHOUT NOTICE
WORK ORDER
NO. 26780


COPYRIGHT © 2005 BY DART AEROSPACE LTD.

THIS DOCUMENT IS PRIVATE AND CONFIDENTIAL AND IS SUPPLIED ON THE EXPRESS CONDITION THAT IT IS NOT TO BE USED FOR ANY PURPOSE OR COPIED OR COMMUNICATED TO ANY OTHER PERSON WITHOUT WRITTEN PERMISSION FROM DART AEROSPACE LTD.






DESIGN <i>[Signature]</i>	DRAWN BY <i>[Signature]</i>	DART AEROSPACE LTD HAWKESBURY, ONTARIO, CANADA	
CHECKED <i>[Signature]</i>	APPROVED <i>[Signature]</i>	DRAWING NO. D3467	REV. A SHEET 15 OF 15
DATE 05.12.07		TITLE SHROUD ASSEMBLY	SCALE 1:2


RELEASED
06-04-03 *[Signature]*

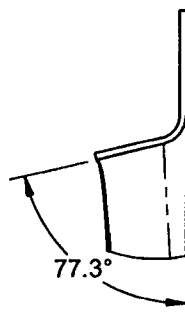

DETAIL J
SCALE 1:2

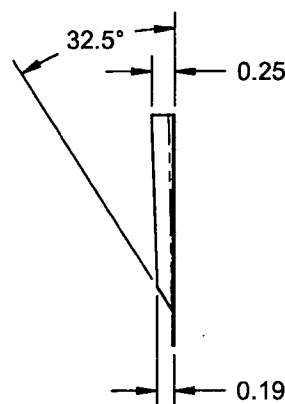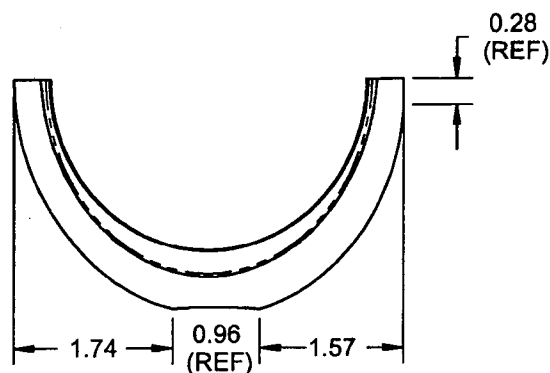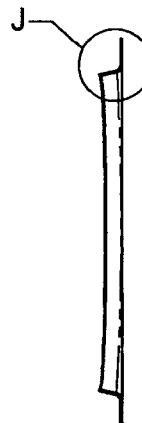

D3467-19 DOUBLER, L/H SHOWN
D3467-20 DOUBLER, R/H OPPOSITE

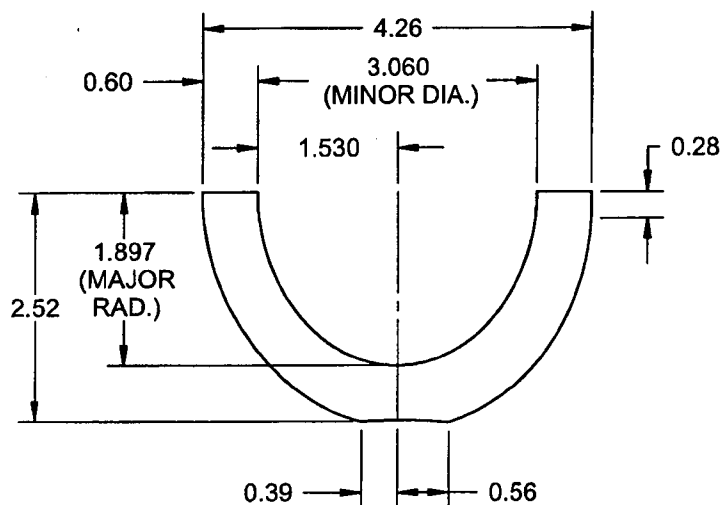

SHOP COPY
RETURN TO
ENGINEERING
UNCONTROLLED COPY
SUBJECT TO AMENDMENT
WITHOUT NOTICE
WORK ORDER
26780

D3467-19F FLAT PATTERN

NOTES:

- 1) MATERIAL: AISI 304/316 SS SHEET PER MIL-S-5019 (ANNEALED) 2B FINISH 26 GAUGE SS (0.018 THICK) (REF. DART SPEC. M304S26GA)
- 2) TOLERANCES ARE PER DART QSI 018 UNLESS OTHERWISE NOTED
- 3) ALL DIMENSIONS ARE IN INCHES
- 4) BREAK ALL SHARP EDGES 0.005 TO 0.010

COPYRIGHT © 2005 BY DART AEROSPACE LTD.

THIS DOCUMENT IS PRIVATE AND CONFIDENTIAL AND IS SUPPLIED ON THE EXPRESS CONDITION THAT IT IS NOT TO BE USED FOR ANY PURPOSE OR COPIED OR COMMUNICATED TO ANY OTHER PERSON WITHOUT WRITTEN PERMISSION FROM DART AEROSPACE LTD.